LUFORD McDANIEL'S FIRST ADDITI

CITY OF MARTINSVILLE, INDIANA

Steel Pin { SE Cor. Sec. 32 T12N R1E
SW. Cor. Sec. 33 T12N R1E

Steel Rod { NE Cor. Sec 5 T11N R1E
NW Cor. Sec 4 T11N R1E

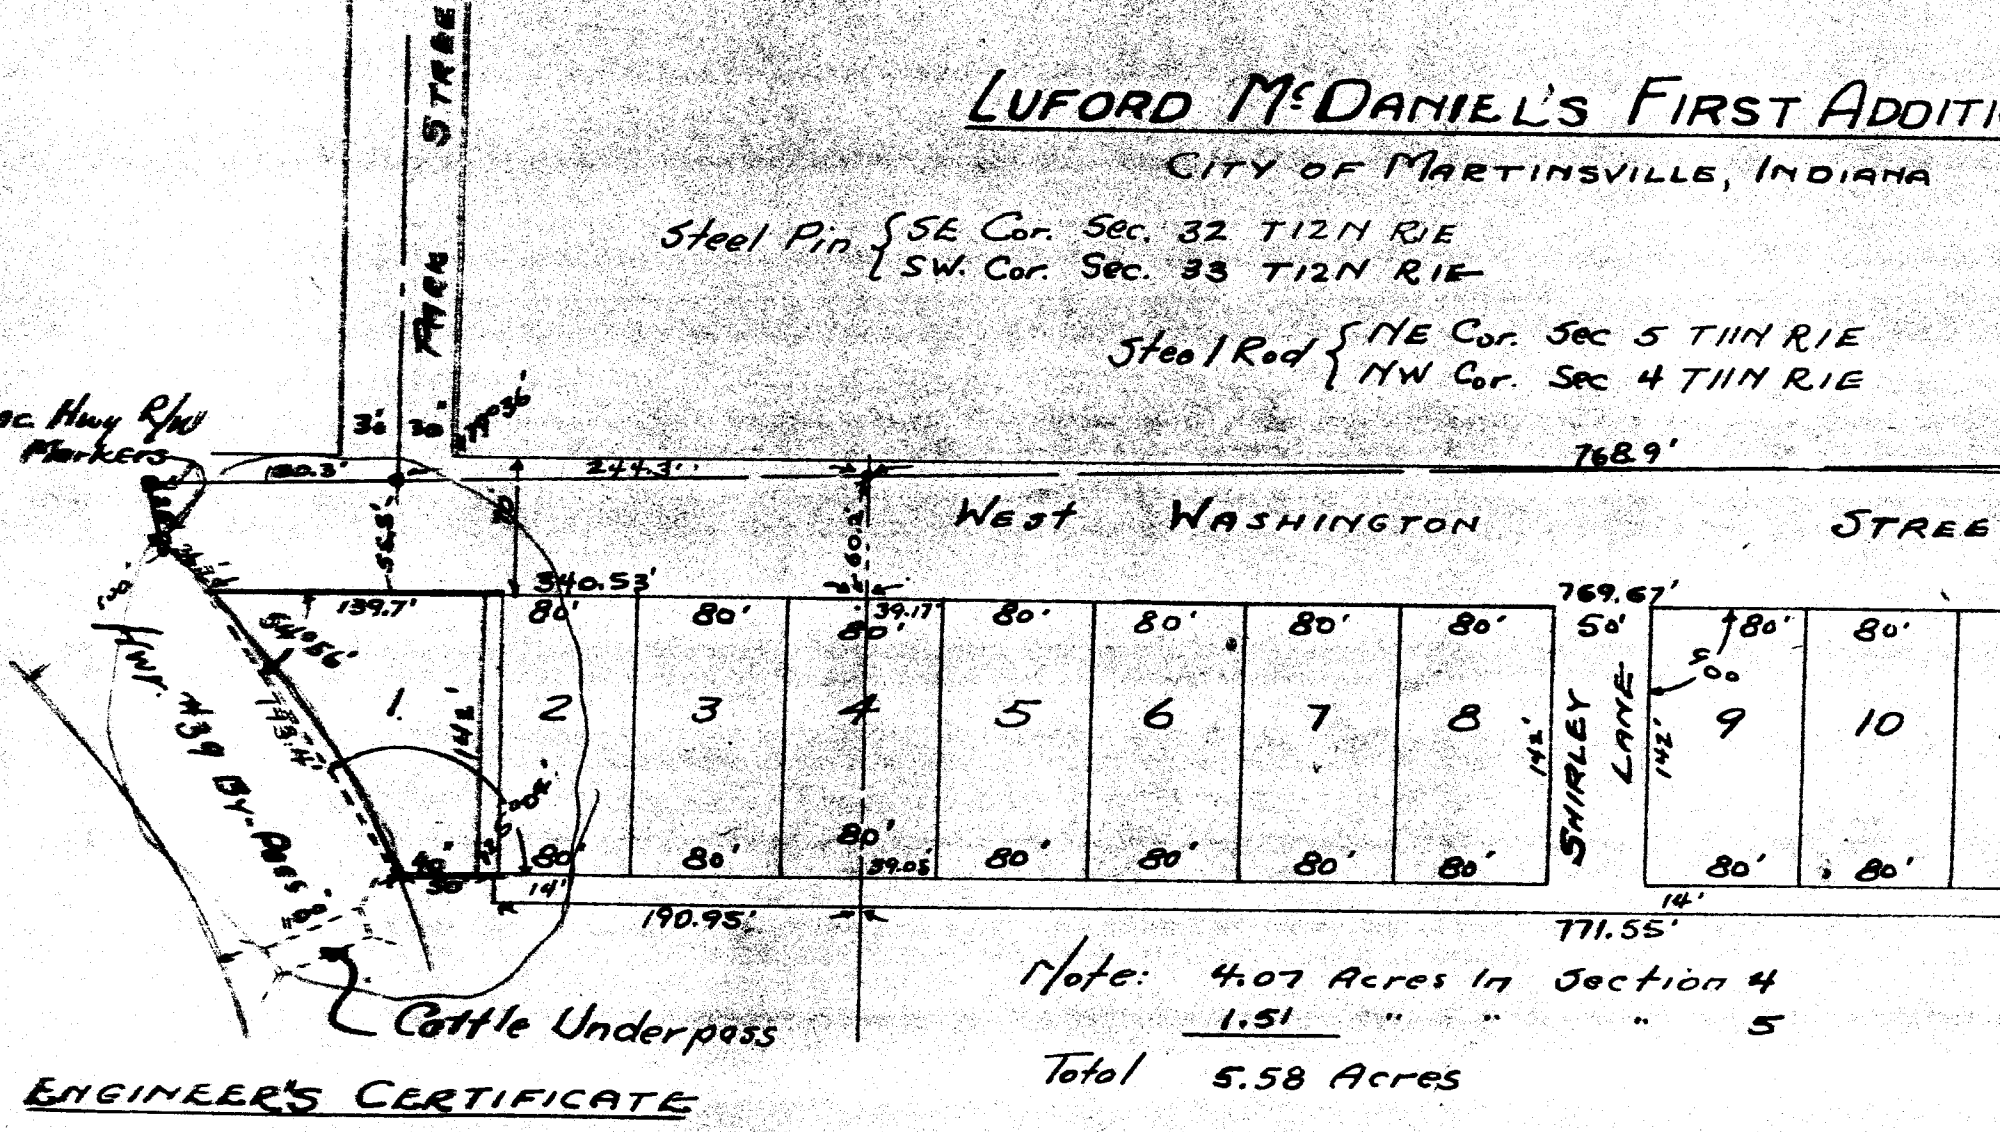

Note: 4.07 Acres in Section 4
1.51 " " " 5

Total 5.58 Acres

ENGINEER'S CERTIFICATE

I, the undersigned, David H. Harker, do certify that the accompanying plat is true and represents the subdivision of the following described tract of real estate situated in Morgan County, Indiana: Part of the northeast quarter of section 5 and part of the quarter of section 4, all in Township 11 North Range 1 East, described as follows: Beginning at an iron rod at the northwest corner of said section 4 and running thence east on the north line of said section 4 a distance of 768.9 feet to its intersection with the west line of West