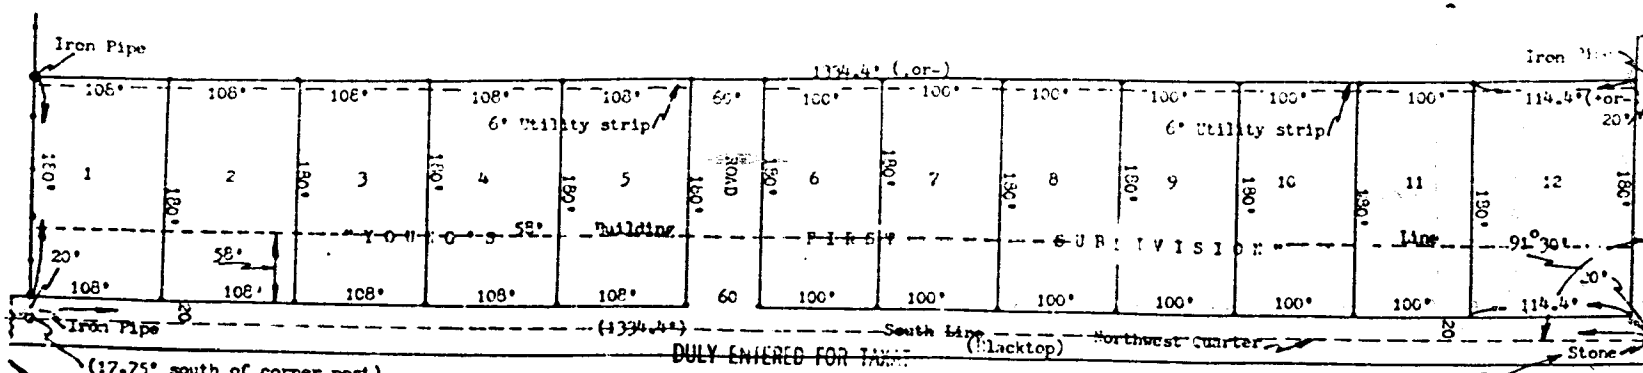

(17.75' south of corner post)
(18.10' north of fenceline)

West ¼ Mile corner (No stone found)
Established 16.5' south of the south side of concrete post. (1336.9' west)

DULY ENTERED FOR TAXATION

May 31 1956

James B. Deane
AUDITOR MORGAN COUNTY

Transfer For Section

Stone
Center Sec. 32, T14N., R2E.
Nail in Corner Post N-23.30'
Nail in Corner Post South-17.70
Stone
North ¼ Mile-Sec. 32
2643.6' north of center stone.
(In line with fence north and fence west)

DELBERT A. HOBSON
PROFESSIONAL ENGINEER
REGISTRATION NO. 2702
MOORESVILLE, IND.

I, Delbert A. Hobson, being duly authorized and licensed as a Registered Professional Engineer within the State of Indiana, do hereby certify that the foregoing plat of survey of Ray Young"s First Subdivision is true and correct and represents a part of the east half of the northwest quarter of section thirty two (32), township fourteen (14) north, range two (2) east of the Second Principal Meridian, Morgan County, Indiana, more particularily described as follows, to-wit:

Beginning at the center of section thirty two (32) (marked by a stone buried 14"), township and range aforesaid, run thence northerly on the east line of said northwest quarter a distance of two hundred (200.00) feet;(the northeast corner of the northwest quarter is marked by a stone 2643.6' north of the center of section 32, and in line with fence running west and fence running north); run thence westerly and parallel to the south line of said northwest quarter a distance of thirteen hundred thirty four and four-tenths (1334.4) feet, more or less, to the west line of the east half of said northwest quarter; run thence southerly on said west line a distance of two hundred (200.00) feet to the south line of said northwest quarter in the center of a blacktop road running east and west; run thence easterly on the south line of the northwest quarter a distance of thirteen hundred thirty four and four-tenths (1334.4) feet to the place of beginning, containing (6.127) acres, more or less.

Said Subdivision consists of (12) lots numbered from (1) to (12) consecutively and inclusive. The location and dimensions of the lots and the location and width of the road are as indicated on the plat in figures denoting feet and decimal fractions thereof.

Witness my hand and seal at Mooresville, Indiana, this 5th day of May, 1956

Delbert A. Hobson
Registered Professional Engineer # 2702 State of Indiana

Recorded the 14 day of June A. D., 1956 at 12:45 o'clock P. M.

Gladys L. Marshall
Recorder of Morgan County